LEVEL 2

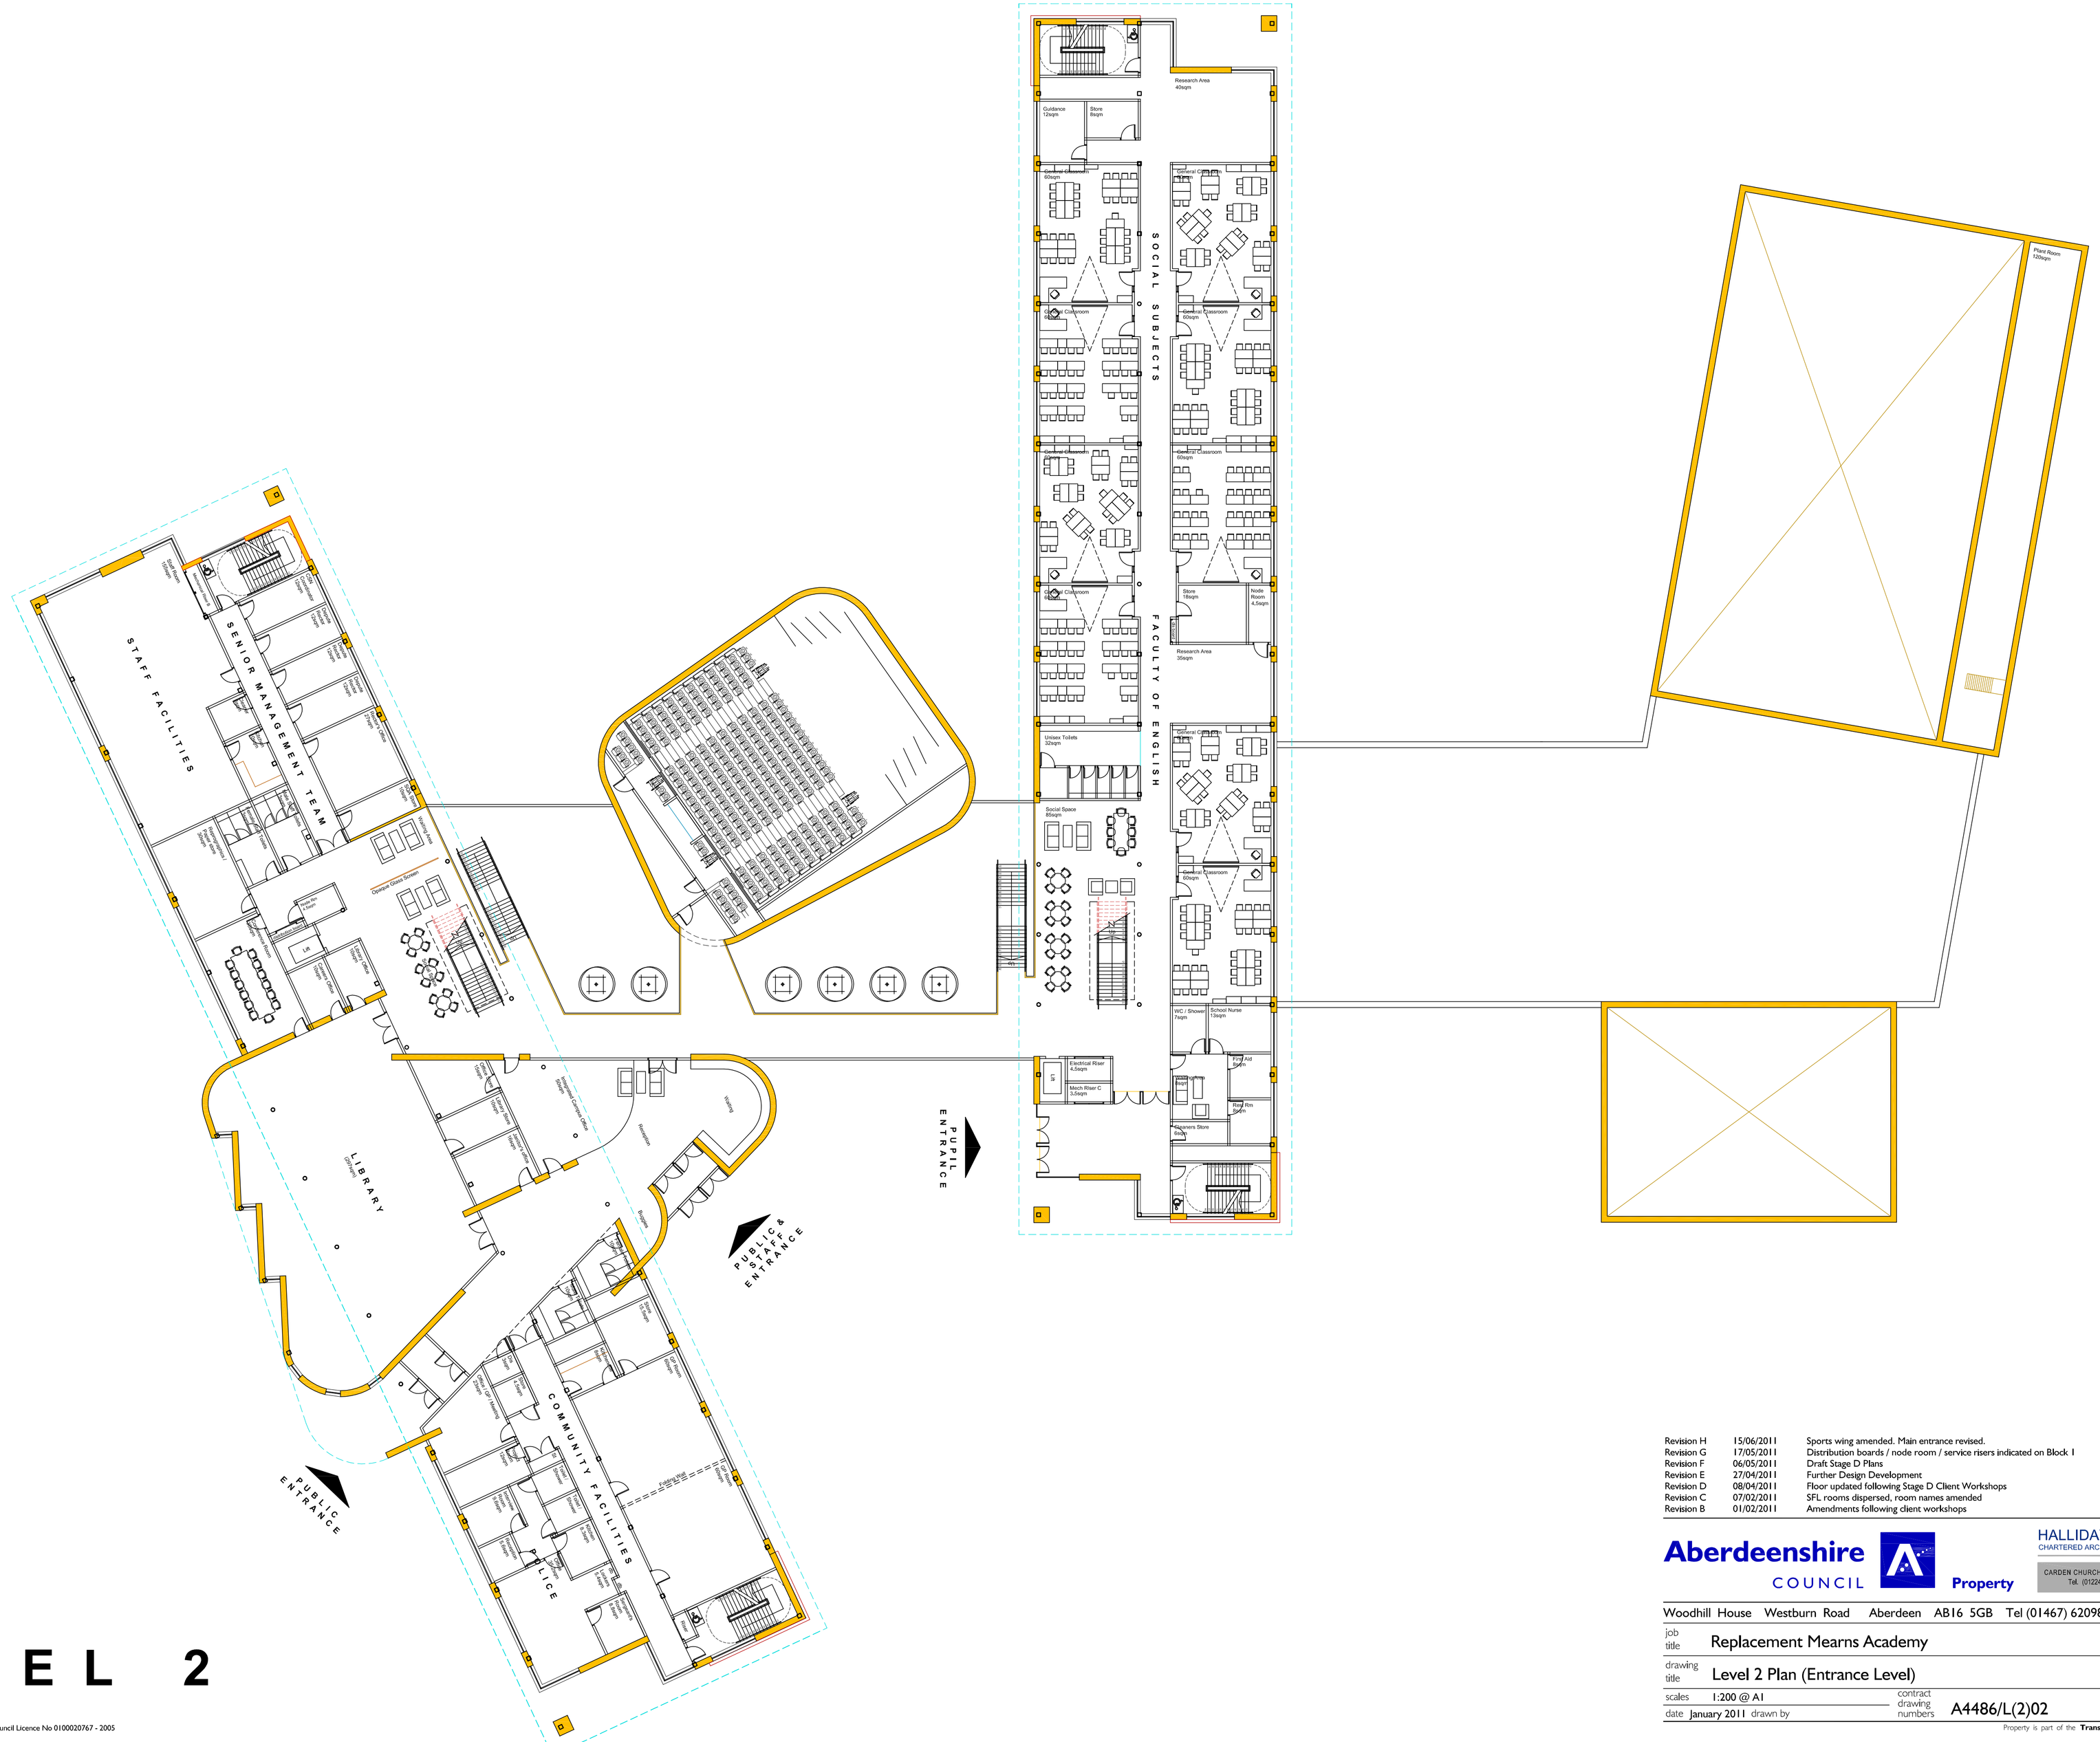

OS Extract © Crown Copyright. All rights reserved Aberdeenshire Council Licence No 0100020767 - 2005

A1

Revision H	15/06/2011	Sports wing amended. Main entrance revised.
Revision G	17/05/2011	Distribution boards / node room / service risers indicated on Block 1
Revision F	06/05/2011	Draft Stage D Plans
Revision E	27/04/2011	Further Design Development
Revision D	08/04/2011	Floor updated following Stage D Client Workshops
Revision C	07/02/2011	SFL rooms dispersed, room names amended
Revision B	01/02/2011	Amendments following client workshops

Aberdeenshire COUNCIL Property

HALLIDAY FRASER MUNRO
CHARTERED ARCHITECTS & PLANNING CONSULTANTS
CARDEN CHURCH 6 CARDEN PLACE ABERDEEN AB10 1UR
Tel. (01224) 388 700 Fax. (01224) 388 777

Woodhill House Westburn Road Aberdeen AB16 5GB Tel (01467) 620981 Fax (01224) 664470

job title: Replacement Mearns Academy

drawing title: Level 2 Plan (Entrance Level)

scales: 1:200 @ A1

date: January 2011 drawn by

contract drawing numbers: A4486/L(2)02

revision: H

master

Property is part of the **Transportation and Infrastructure** Service